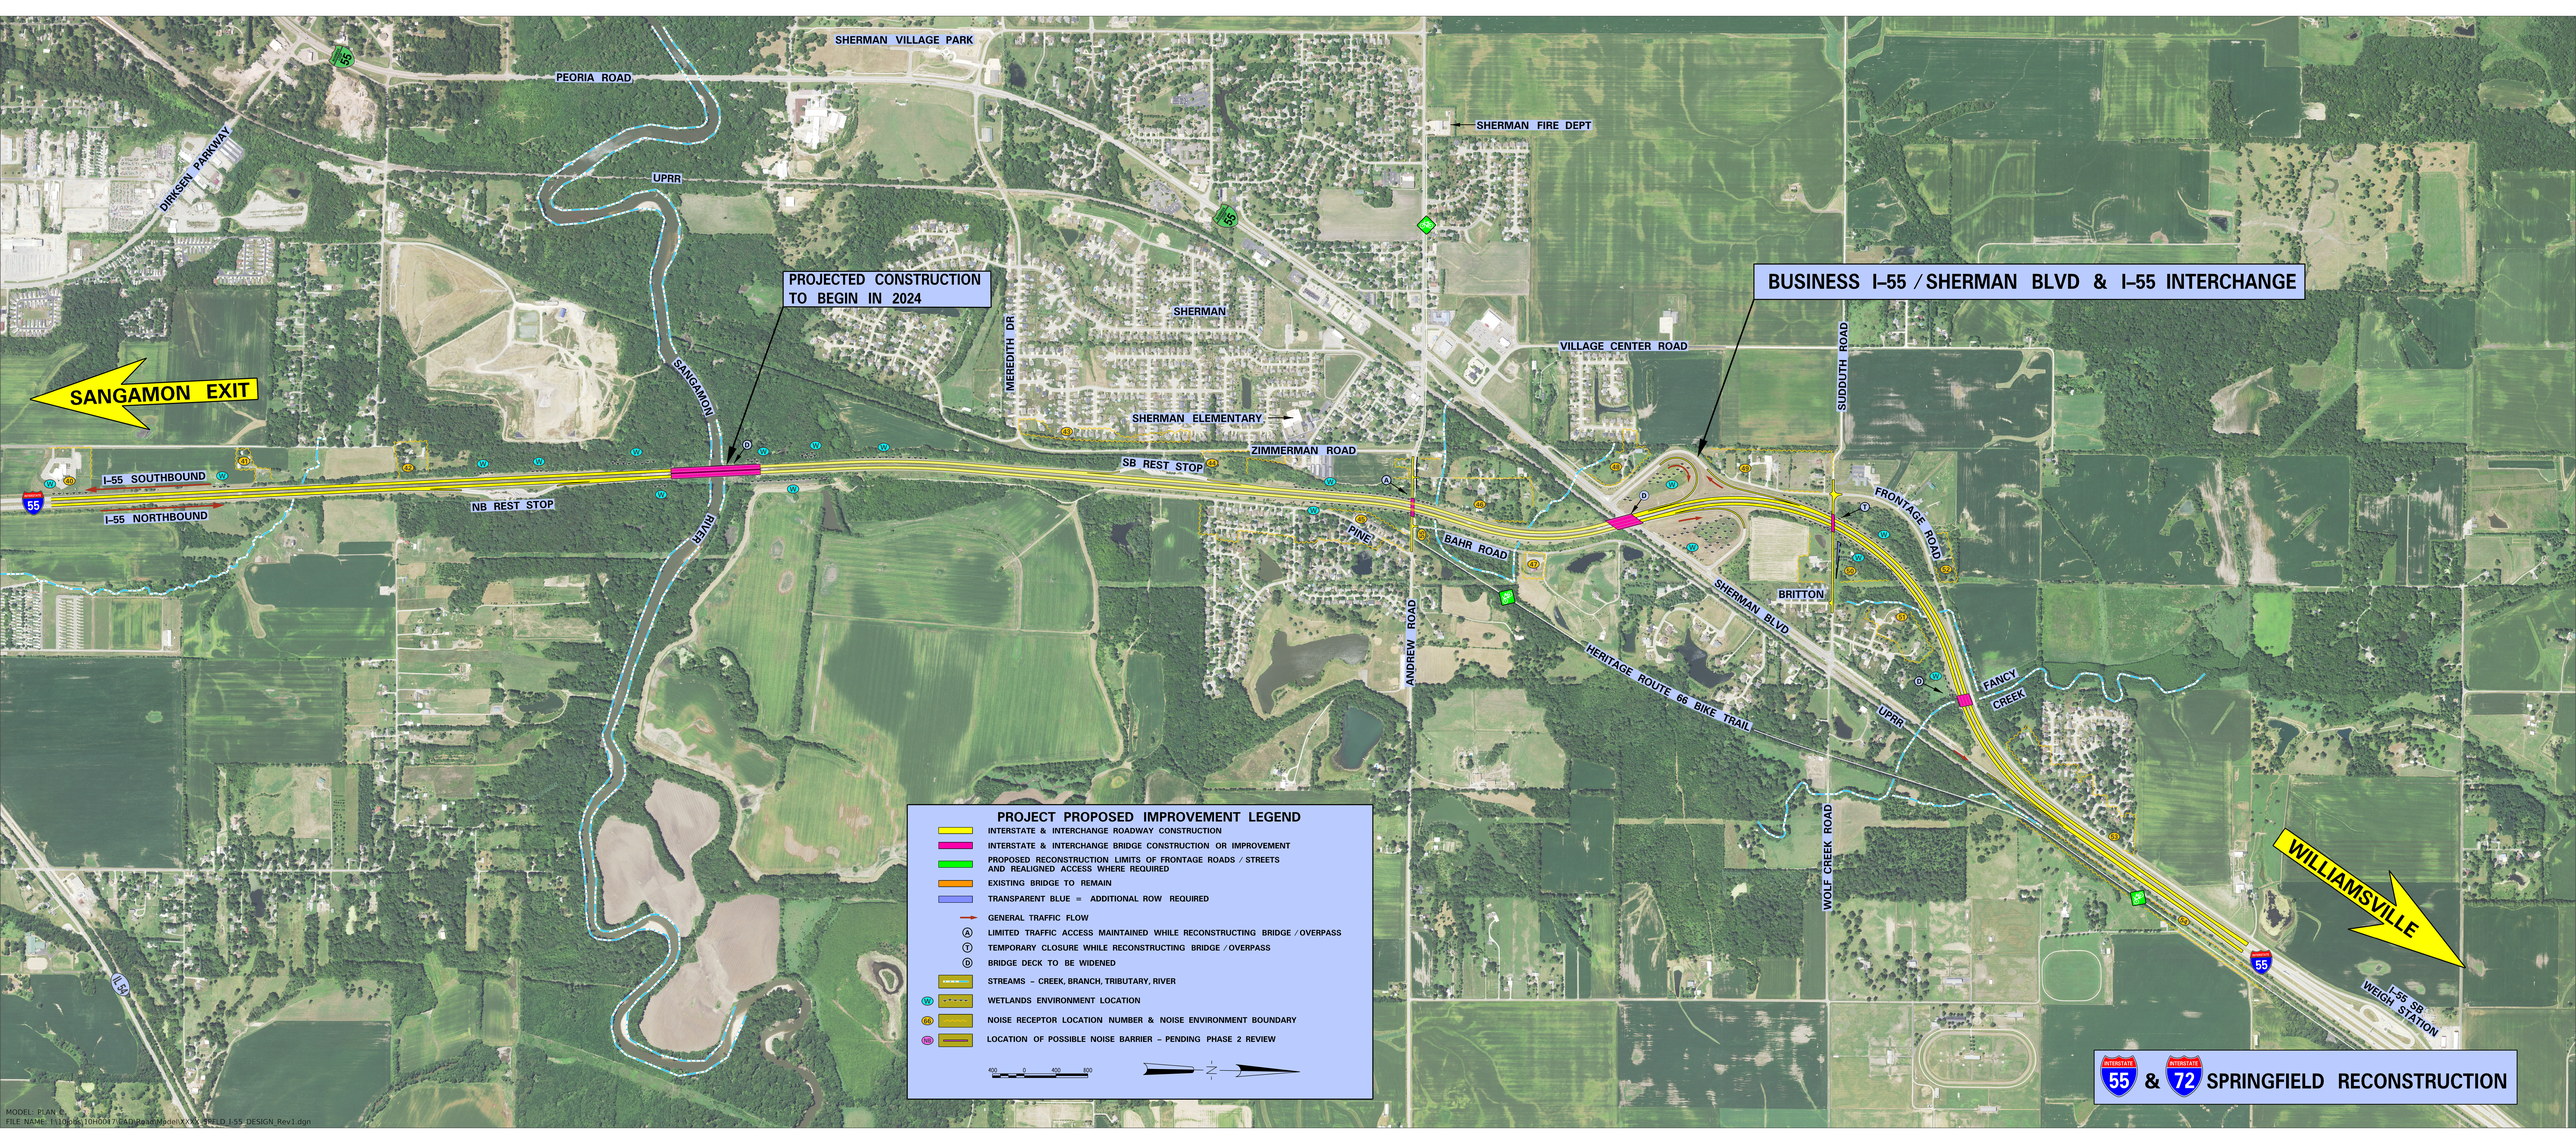


MODEL: PLAN D
FILE NAME: T:\100-06\10H0017\CADD and Models\XXX SHELD I-55 DESIGN_Rev1.dgn