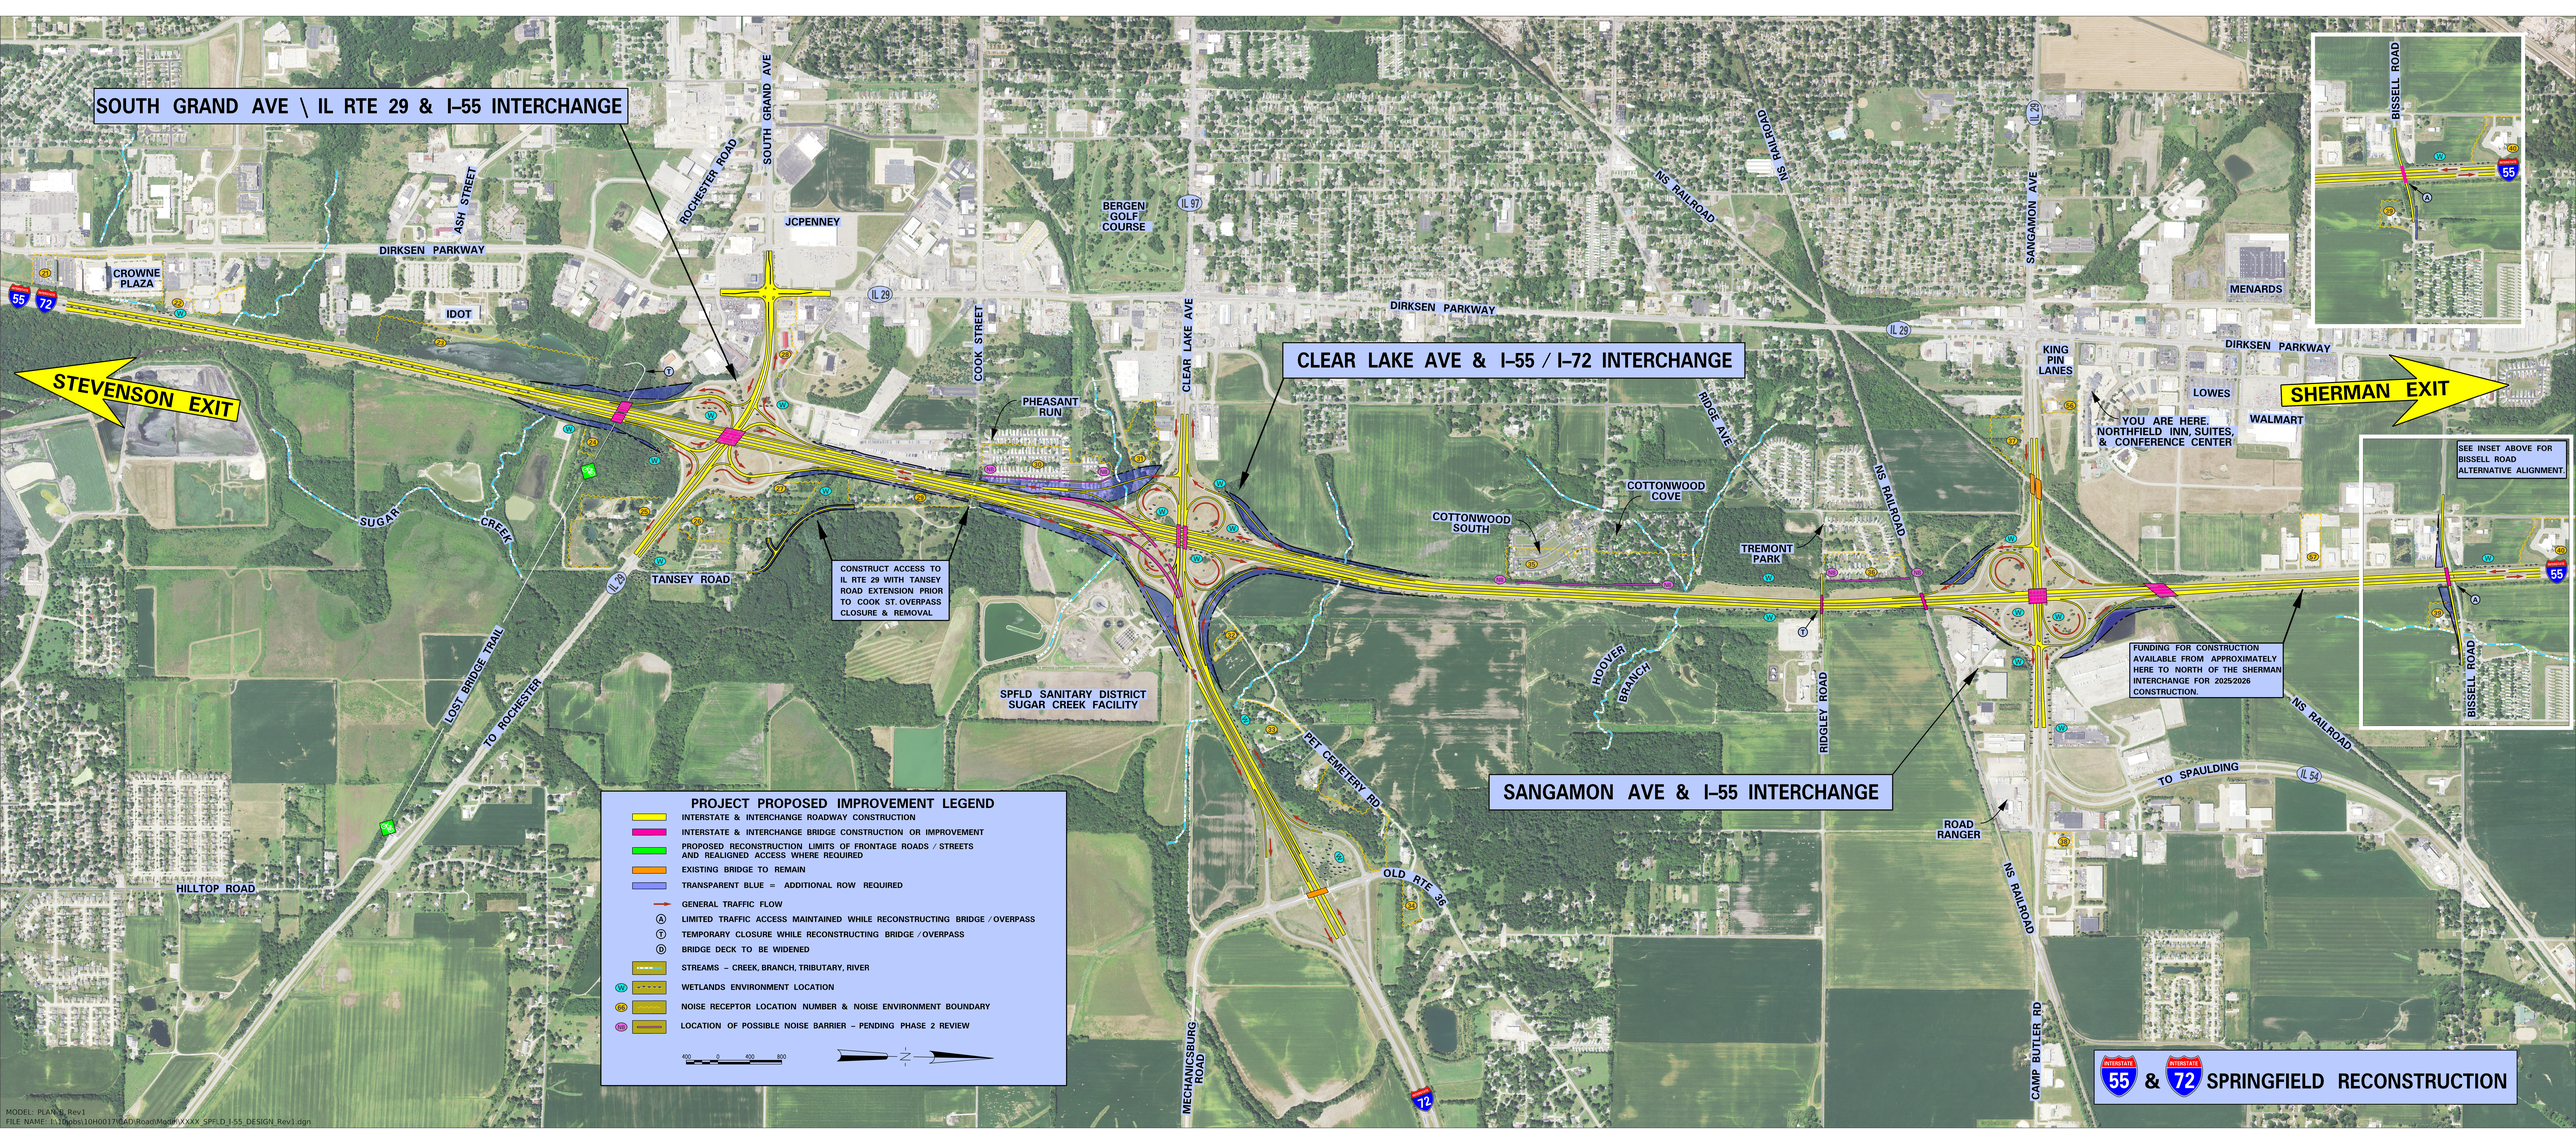

SOUTH GRAND AVE \ IL RTE 29 & I-55 INTERCHANGE
CLEAR LAKE AVE & I-55 / I-72 INTERCHANGE
SANGAMON AVE & I-55 INTERCHANGE
STEVENSON EXIT
SHERMAN EXIT
SOUTH GRAND AVE
ROCHESTER ROAD
ASH STREET
DIRKSEN PARKWAY
CROWNE PLAZA
IDOT
JCPENNEY
BERGEN GOLF COURSE
IL 97
IL 29
COOK STREET
CLEAR LAKE AVE
PHEASANT RUN
NS RAILROAD
SANGAMON AVE
MENARDS
KING PIN LANES
LOWES
WALMART
YOU ARE HERE
NORTHFIELD INN, SUITES, & CONFERENCE CENTER
RIDGE AVE
COTTONWOOD COVE
COTTONWOOD SOUTH
TREMONT PARK
SUGAR CREEK
TANSEY ROAD
CONSTRUCT ACCESS TO IL RTE 29 WITH TANSEY ROAD EXTENSION PRIOR TO COOK ST. OVERPASS CLOSURE & REMOVAL
SPFLD SANITARY DISTRICT SUGAR CREEK FACILITY
HOOVER BRANCH
RIDGLEY ROAD
PET CEMETERY RD
OLD RTE 36
LOST BRIDGE TRAIL
TO ROCHESTER
HILLTOP ROAD
MECHANICSBURG ROAD
ROAD RANGER
TO SPAULDING
IL 54
CAMP BUTLER RD
BISSELL ROAD
SEE INSET ABOVE FOR BISSELL ROAD ALTERNATIVE ALIGNMENT.
FUNDING FOR CONSTRUCTION AVAILABLE FROM APPROXIMATELY HERE TO NORTH OF THE SHERMAN INTERCHANGE FOR 2025/2026 CONSTRUCTION.
PROJECT PROPOSED IMPROVEMENT LEGEND
INTERSTATE & INTERCHANGE ROADWAY CONSTRUCTION
INTERSTATE & INTERCHANGE BRIDGE CONSTRUCTION OR IMPROVEMENT
PROPOSED RECONSTRUCTION LIMITS OF FRONTAGE ROADS / STREETS AND REALIGNED ACCESS WHERE REQUIRED
EXISTING BRIDGE TO REMAIN
TRANSPARENT BLUE = ADDITIONAL ROW REQUIRED
GENERAL TRAFFIC FLOW
(A) LIMITED TRAFFIC ACCESS MAINTAINED WHILE RECONSTRUCTING BRIDGE / OVERPASS
(T) TEMPORARY CLOSURE WHILE RECONSTRUCTING BRIDGE / OVERPASS
(D) BRIDGE DECK TO BE WIDENED
STREAMS - CREEK, BRANCH, TRIBUTARY, RIVER
WETLANDS ENVIRONMENT LOCATION
NOISE RECEPTOR LOCATION NUMBER & NOISE ENVIRONMENT BOUNDARY
LOCATION OF POSSIBLE NOISE BARRIER - PENDING PHASE 2 REVIEW
400 0 400 800
N
INTERSTATE 55 & INTERSTATE 72 SPRINGFIELD RECONSTRUCTION
MODEL: PLAN_B_Rev1
FILE NAME: I:\10pbs\10H0017\CAD\Road\Mod\PXXXX_SPFLD_I-55_DESIGN_Rev1.dgn